


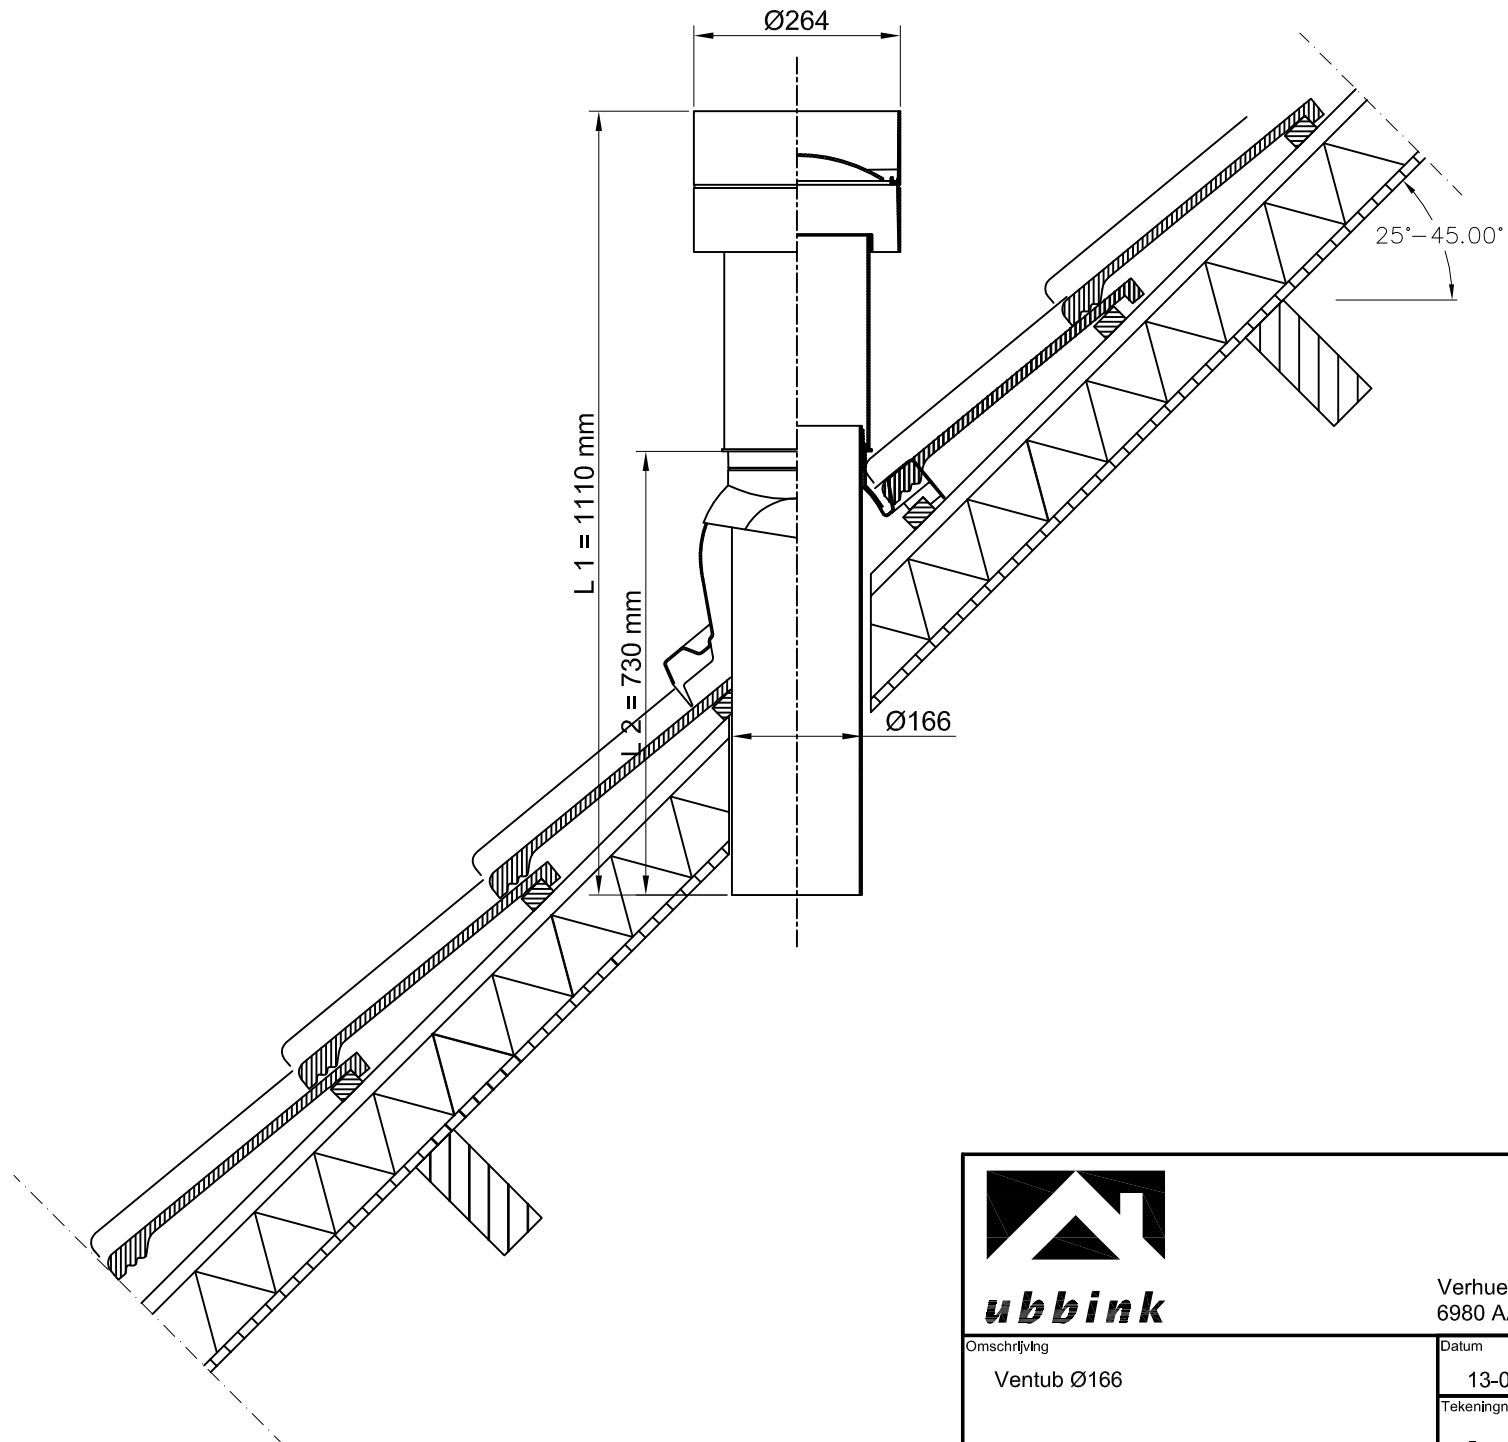

ubbink

Verhuellweg 9 Tel. +31 (0) 313 480 200
6980 AA Doesburg Fax +31 (0) 313 473 859

Omschrijving	Datum	Artikelnummer	Schaal
	13-04-2011	0169800	1:10
Tekeningnummer			
-			